


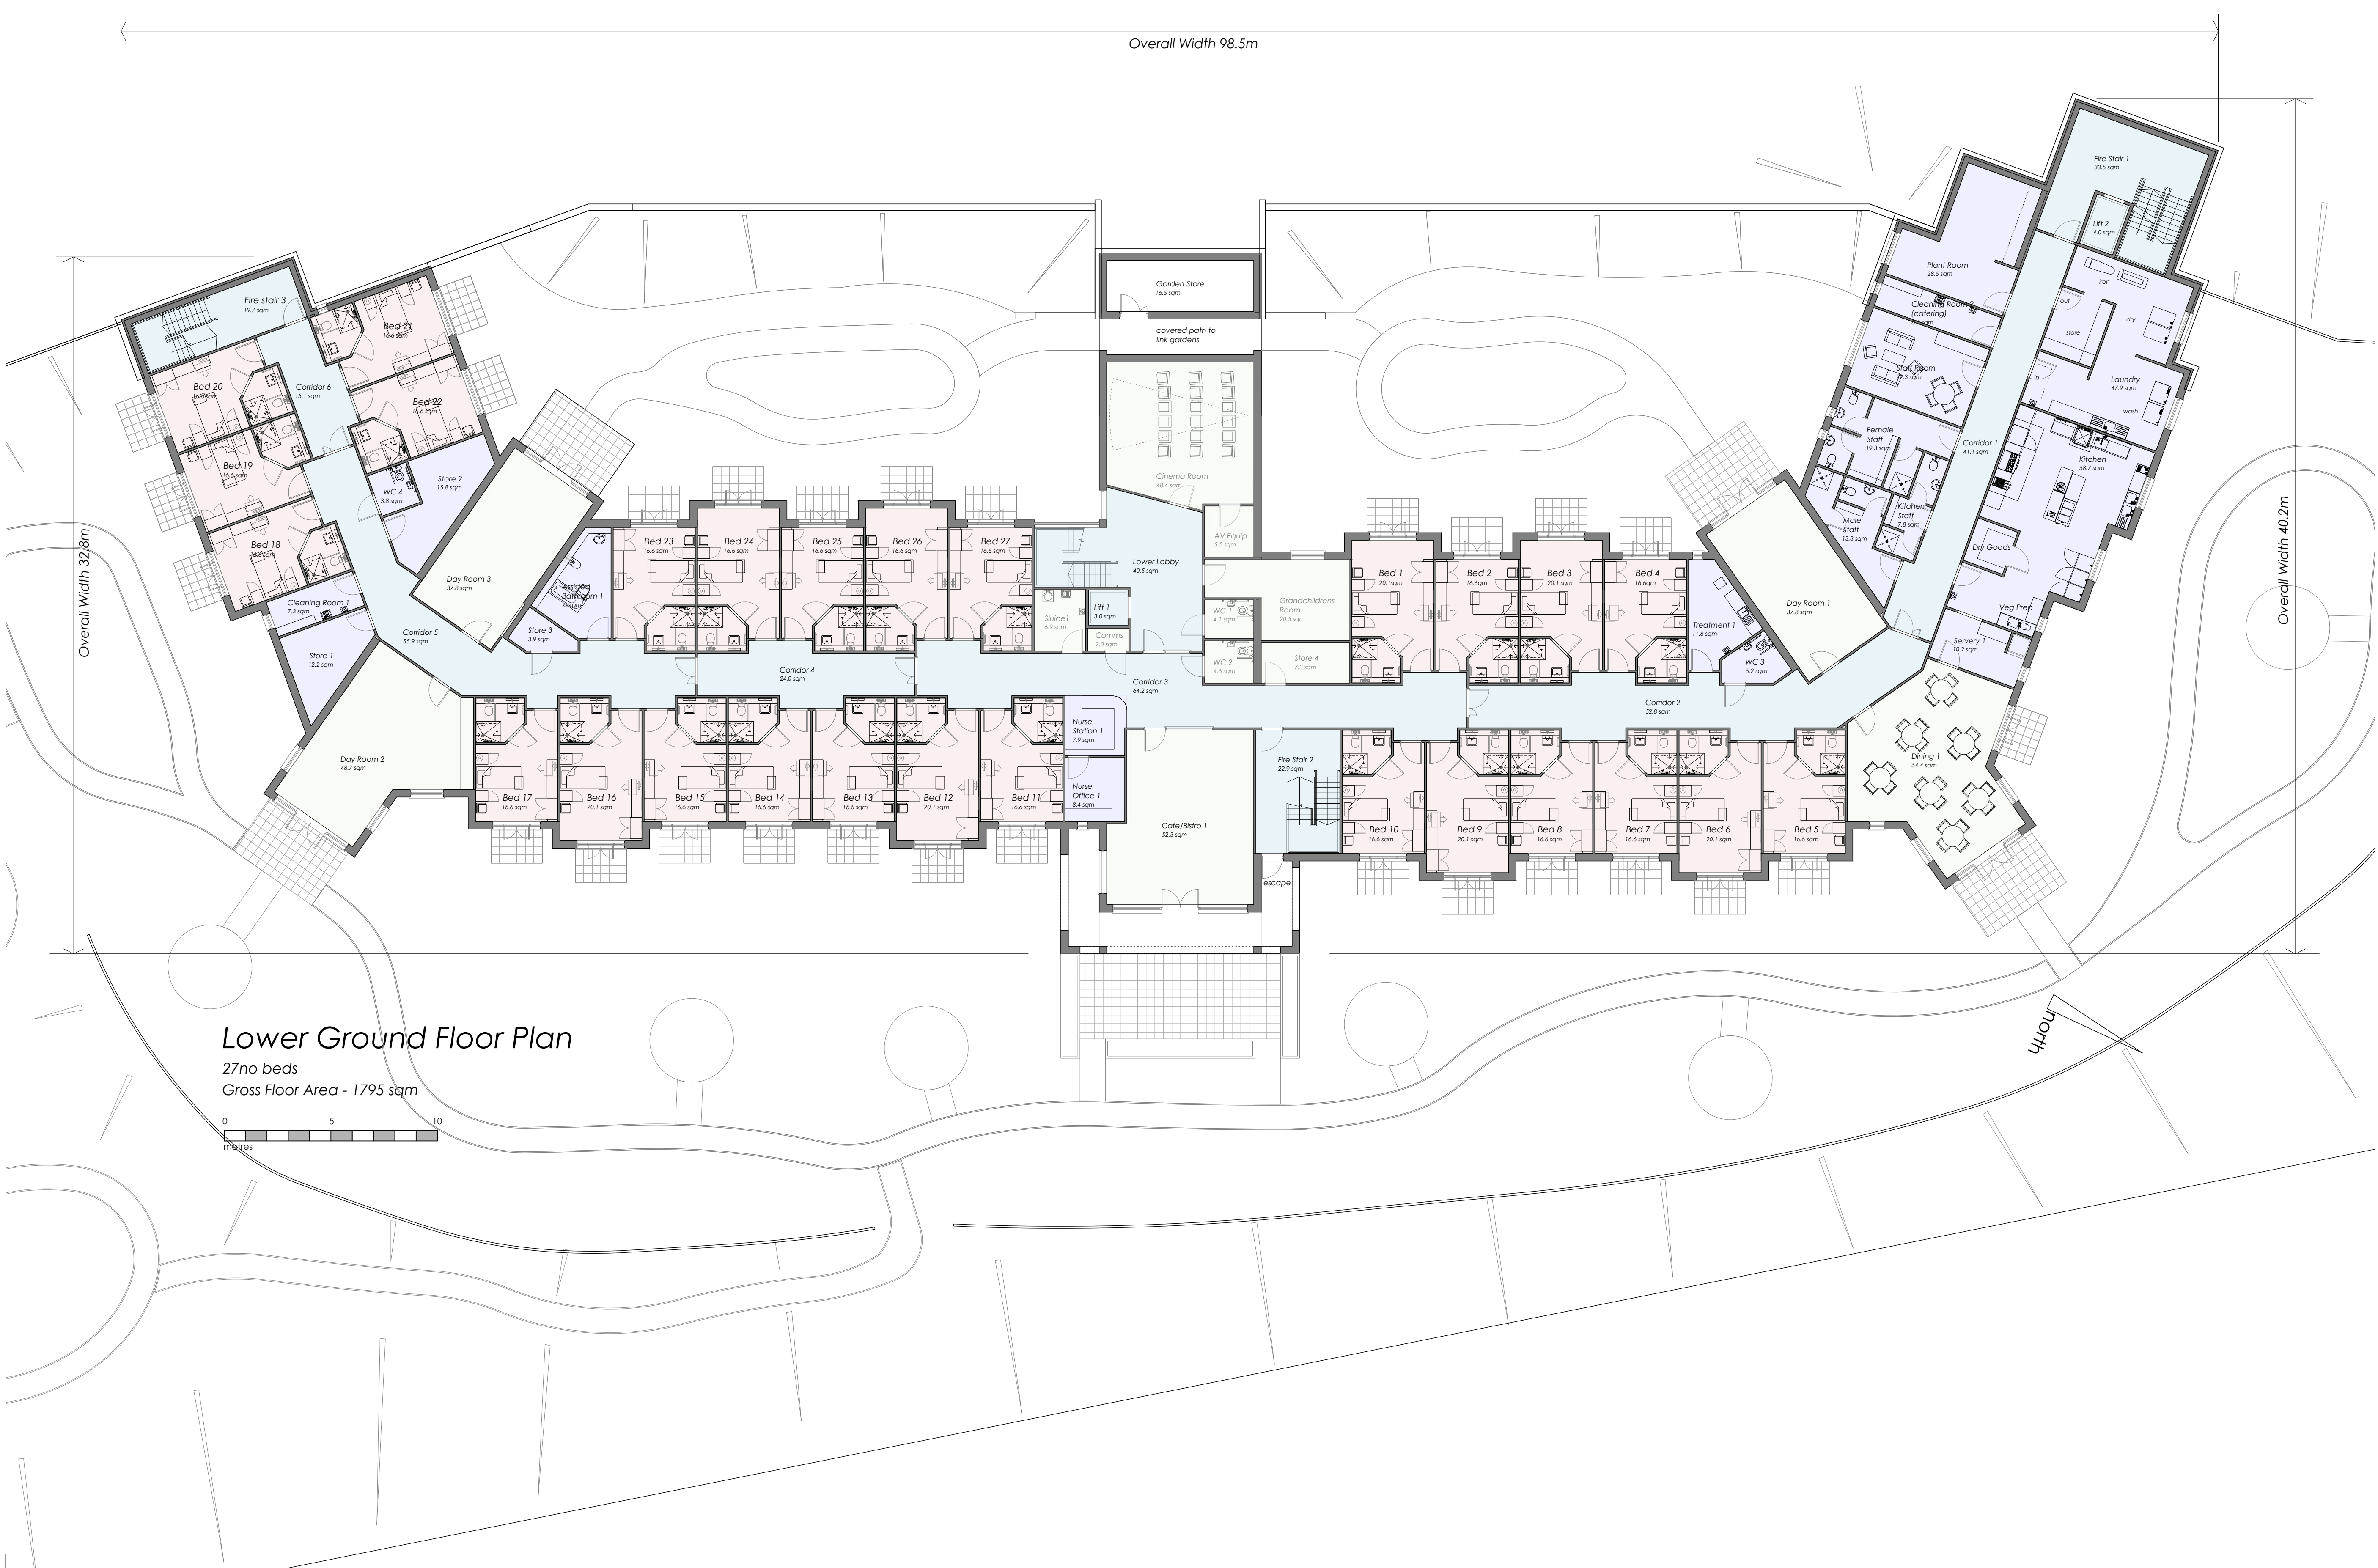

Planning

project title

*Proposed Care Home
Lands at Castleblaney Road
Carrickmacross*

client
Birchlake Ltd

drawing title
Lower Ground Floor Plan

job no. 18.09	drg no. P-PL-201	rev.
scale 1:150	date July 18	sheet A1

omni
architects

11 Bridge Street, Bangor
County Down, BT20 5AW

E: design@omniarchitects.co.uk
W: www.omniarchitects.co.uk

T : 0044 (0)28 9185 7373
F : 0044 (0)28 9185 7374



Planning

project title
*Proposed Care Home
Lands at Castleblaney Road
Carrickmacross*

client
Birchlake Ltd

drawing title
Ground Floor Plan

job no. 18.09 dsg no. P-PL-202 rev.
scale 1:150 date July 18 sheet A1

omni
architects

11 Bridge Street, Bangor
County Down, BT20 5AW

E:design@omniarchitects.co.uk
W:www.omniarchitects.co.uk

T : 0044 (0)28 9185 7373
F : 0044 (0)28 9185 7374



Planning

project title

*Proposed Care Home
Lands at Castleblaney Road
Carrickmacross*

client
Birchlake Ltd

drawing title
First Floor Plan

job no. 18.09	drg no. P-PL-203	rev.
scale 1:150	date July 18	sheet A1

omni
architects

11 Bridge Street, Bangor
County Down, BT20 5AW

E:design@omniarchitects.co.uk
W:www.omniarchitects.co.uk

T : 0044 (0)28 9185 7373
F : 0044 (0)28 9185 7374